North.

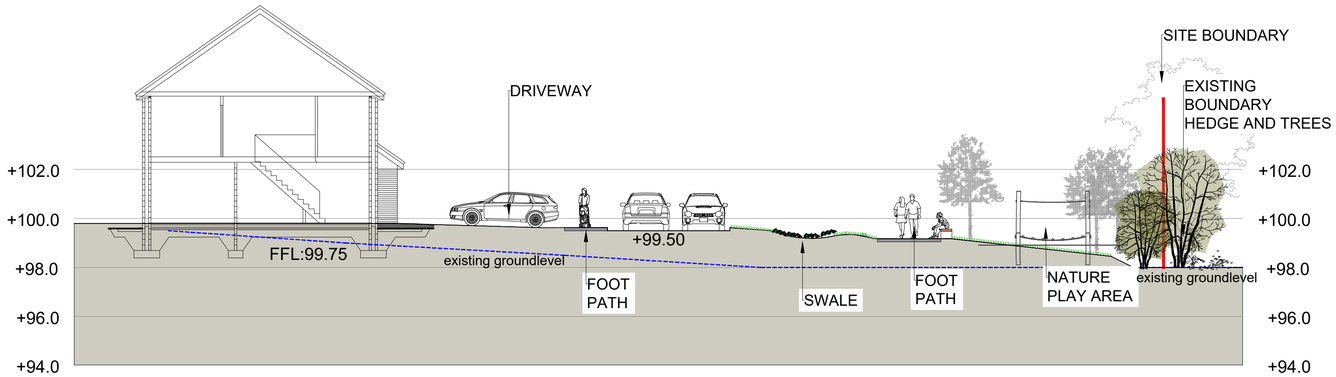

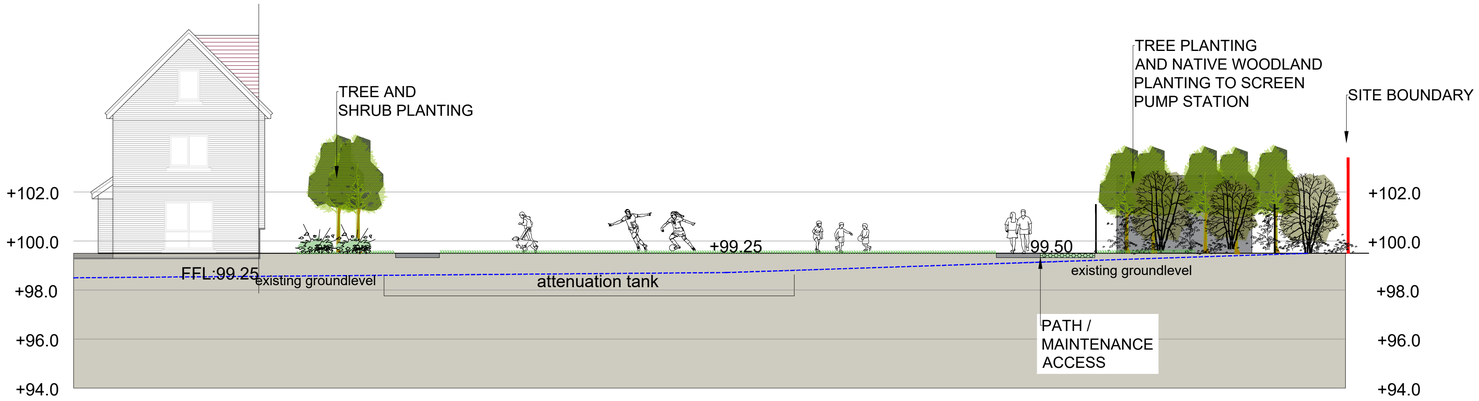

	Date	Note

Project name: Ballinderry Road, Mullingar	Project number: 18-069
Drawing name: Landscape Sections 3 of 3	Drawing number: LS-03-PP

Drawing scale @ A1: 1:125	Drawn by: kgr	Checked by: ld
Status: Planning		date: 16.03.2022

Contact details:
Linda Doyle (Director) mobile: 087 267 4196
e-mail linda@doyle-otroithigh.com
Daithi oTroithigh (Director) mobile: 086 300 3499
e-mail daithi@doyle-otroithigh.com

Office address:
Pembroke House,
28-32 Upper Pembroke St,
Dublin 2.

doyle + o'troithigh
landscape - architecture