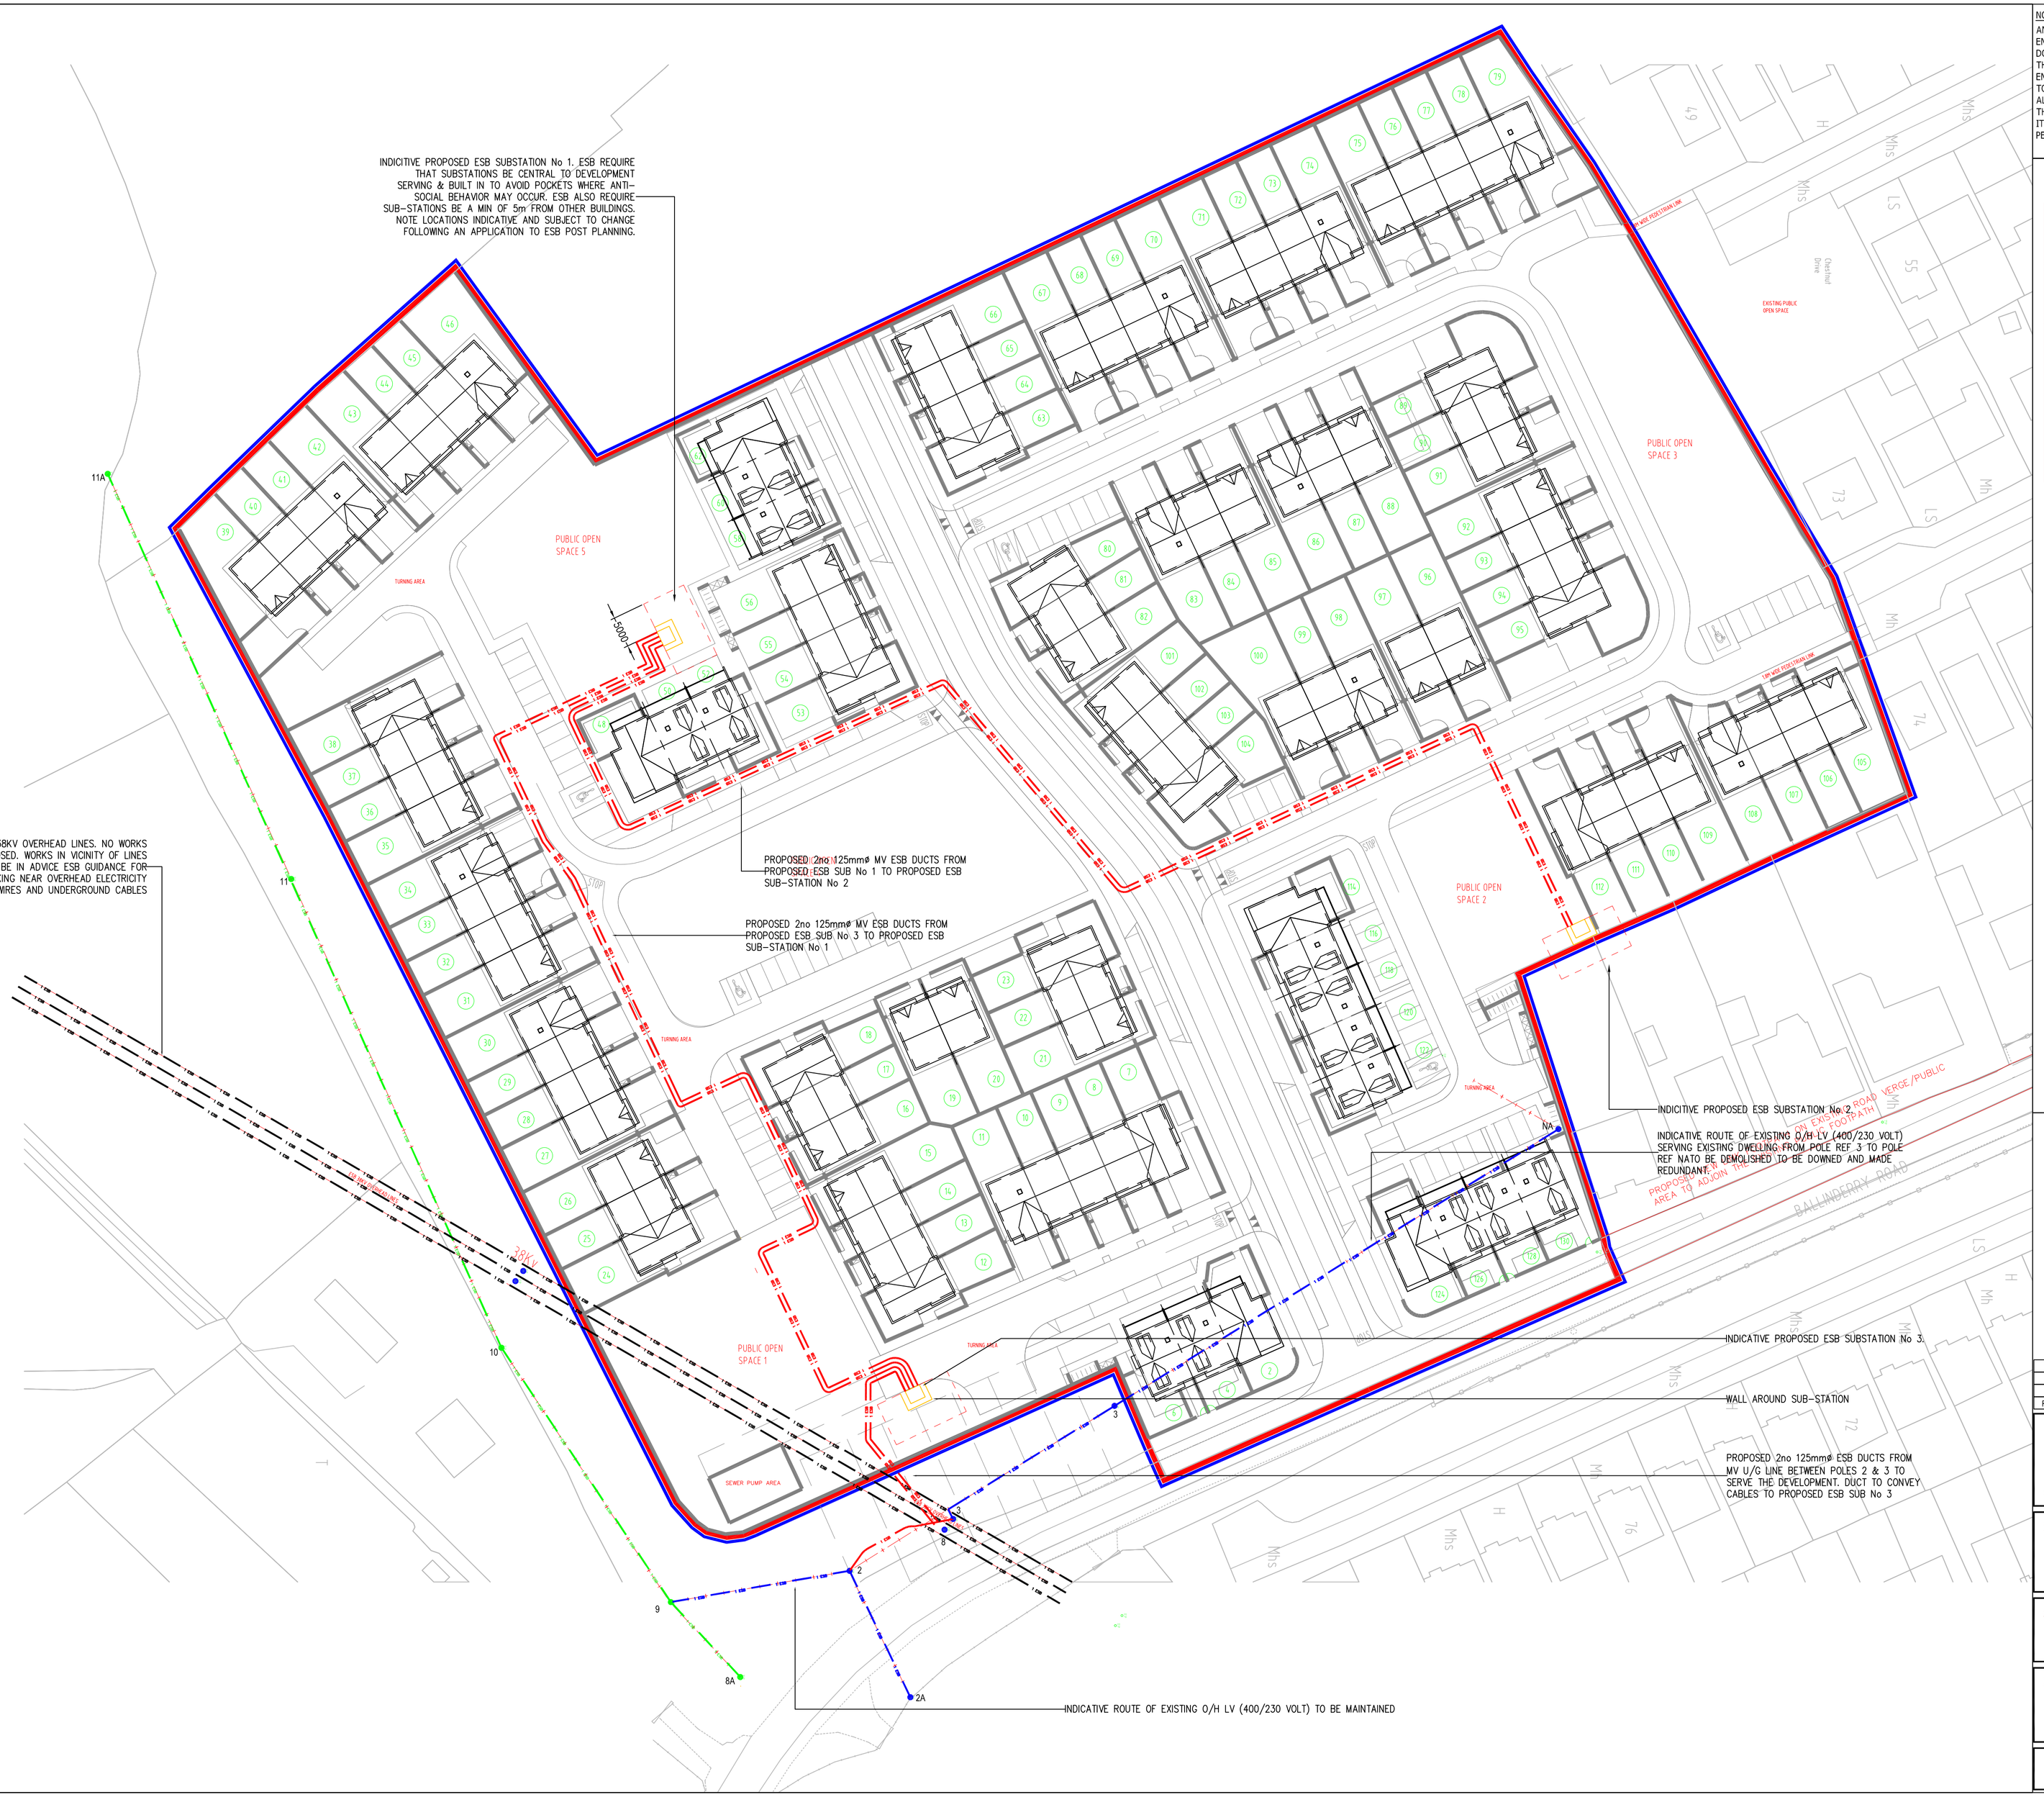

NOTES:

ANY DISCREPANCIES OR OMISSIONS TO BE REPORTED TO MORLEY WALSH CONSULTING ENGINEERS IMMEDIATELY.
DO NOT SCALE - WORK FROM FIGURED DIMENSIONS ONLY.
THIS DRAWING TO BE READ IN CONJUCTION WITH ALL CIVIL ENGINEERS, STRUCTURAL ENGINEERS, ARCHITECTS & ALL OTHER RELEVANT DRAWINGS & SPECIFICATIONS RELATING TO THE PROJECT.
ALL DIMENSIONS TO BE CONFIRMED ON SITE.
THIS DRAWING IS THE PROPERTY OF MORLEY WALSH CONSULTING ENGINEERS AND IT OR ITS CONTENTS CANNOT BE COPIED, REPRODUCED OR OTHERWISE USED WITHOUT THE PERMISSION & CONSENT OF MORLEY WALSH CONSULTING ENGINEERS. ©

EXISTING ESB INFRASTRUCTURE IN VICINITY OF DEVELOPMENT

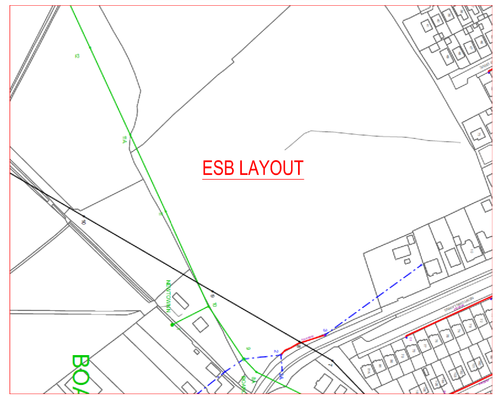

COLOUR CODE
- BLACK - 38KV & HIGHER VOLTAGE OVERHEAD LINES
- GREEN - MV(10KV/20KV) OVERHEAD LINES
- BLUE - LV (400V/230V) OVERHEAD LINES
- CYAN - 38KV & HIGHER VOLTAGE UNDERGROUND CABLE ROUTES
- RED - MV/LV (10KV/20KV/400V/230V) UNDERGROUND CABLE ROUTES

REV No.	DESCRIPTION	DATE
2	AMMENDED TO AR COPMMENTS. ISSUED FOR INFORMATION & COMMENT	10-03-2022
1	SUB STATIONS LOCATION AMMENDED TO AR COMMENTS	01-03-2022
0	SUB STATIONS ADDED	28-02-2022

MORLEYWALSH consulting engineers
Mechanical, Electrical & Energy Consultants
Strand House,
22-24 Strand Street Great,
Dublin 1
Phone: +353 1 5321578
e-mail:info@morleywalsh.com
Web: www.morleywalsh.com

PROJECT/CLIENT:

RESIDENTIAL DEVELOPMENT AT ARDMORE Rd, MULLINGAR Co. WESTMEATH FOR STEINFORT INVESTMET FUND.

ARCHITECT:

COUGHLAN ASSOCIATES
60 Austin Friars St. Mullingar, Co. Westmeath

DRAWING TITLE:

PROPOSED ESB INFASTRUCTURE AND DOWNING OF OVERHEAD LINES

DRAWING REFERENCE:	DATE:	DRAWN:	SCALE @ A1/A3
3187[60]01	FEB 2022	JW	500/ 1000